TRUE BLUE PRODUCTS

TRUE CLIP & GIRT
WITH INSULATION STRUTS

REV: 1

TBP
TRUE BLUE PRODUCTS

Main Office
3530 E Atlanta Ave.
Phoenix, AZ 85040

West Coast Distribution
4750 Caterpillar Rd. Suite E
Redding, CA 96003

PH: 602-581-5299
www.trueblueproducts.net

DWG: TITLE PAGE			DWG NO: T
SCALE: N.T.S.	REV: 1		
DRAWN BY: RD	REV DATE: 10.8.20		

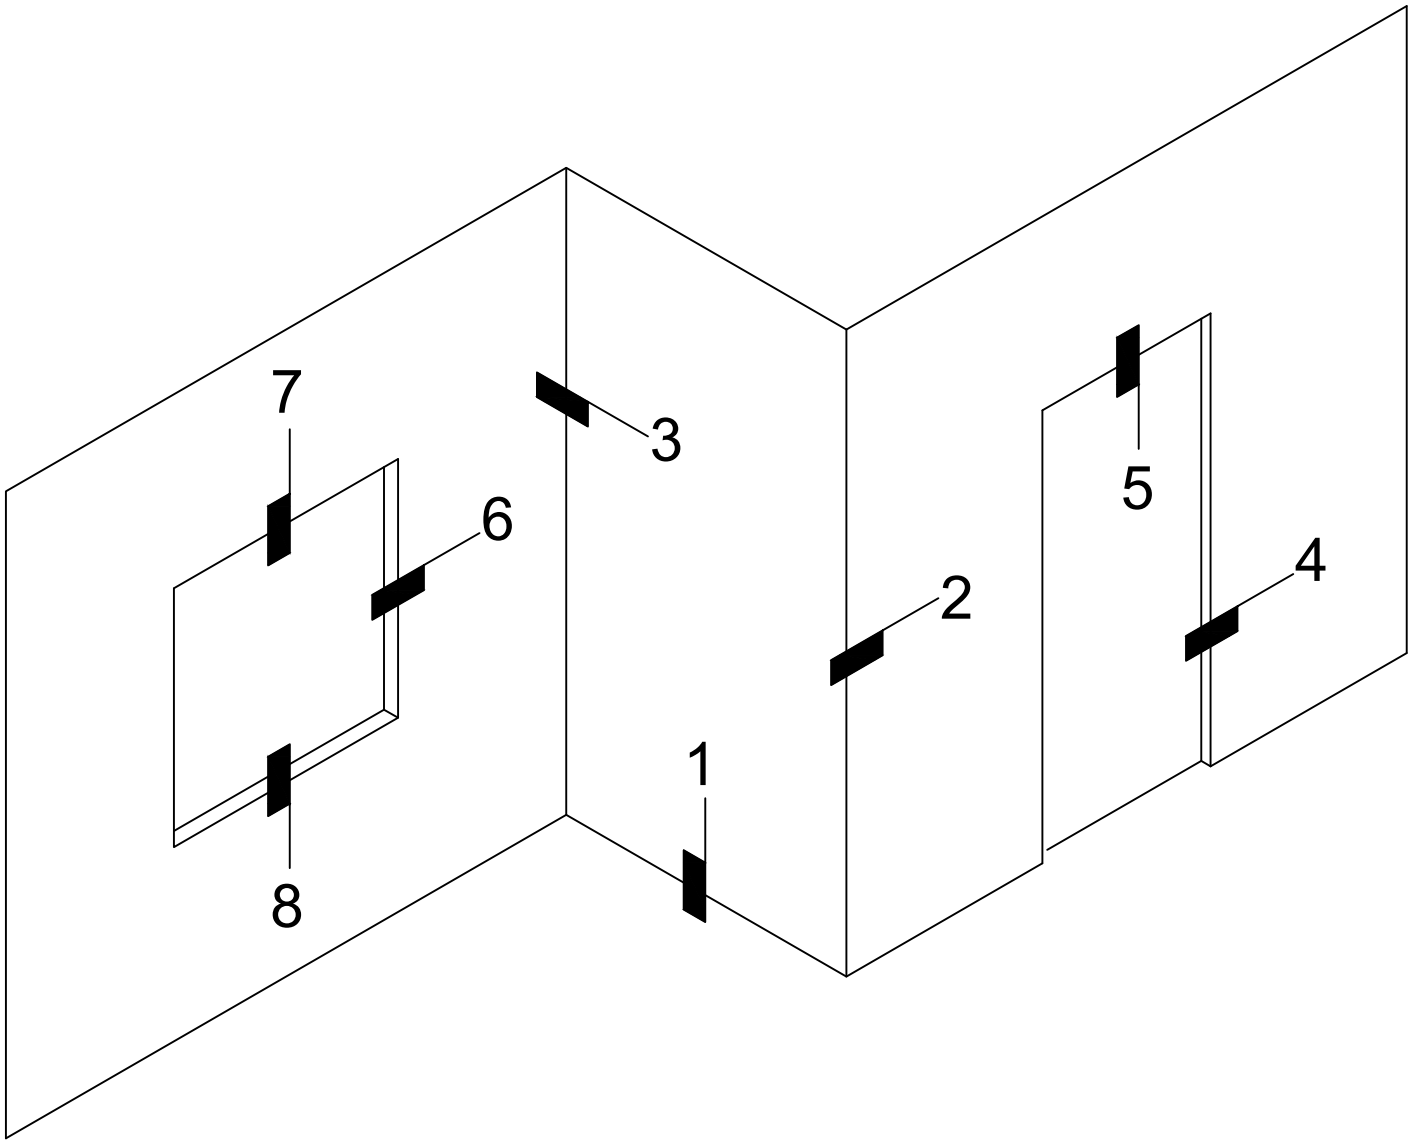

TRUE BLUE PRODUCTS

Main Office
3530 E Atlanta Ave.
Phoenix, AZ 85040

West Coast Distribution
4750 Caterpillar Rd. Suite E
Redding, CA 96003

PH: 602-581-5299
www.trueblueproducts.net

DWG:	ELEVATION	DWG NO:	E
SCALE:	N.T.S.	REV:	1
DRAWN BY:	RD	REV DATE:	10.8.20

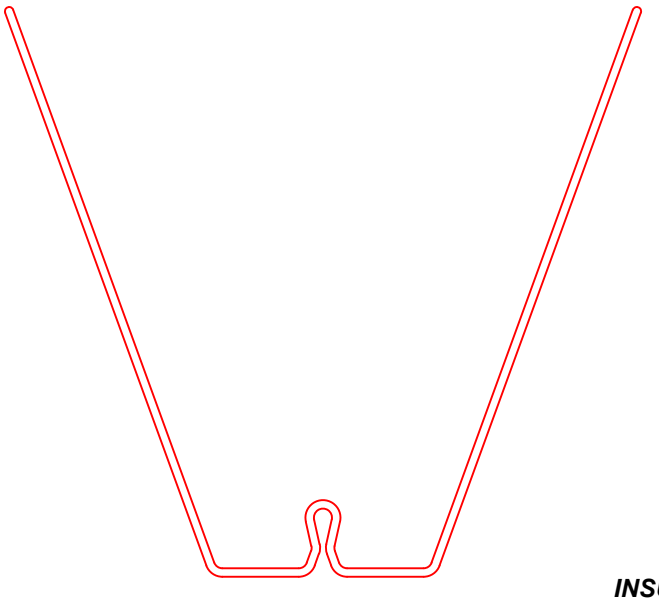

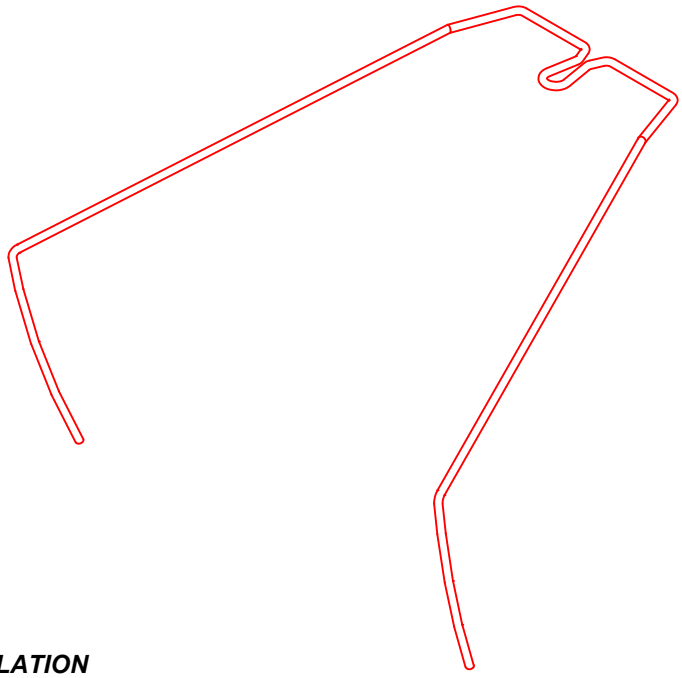

INSULATION STRUT (IST-X) X = STRUT SIZE

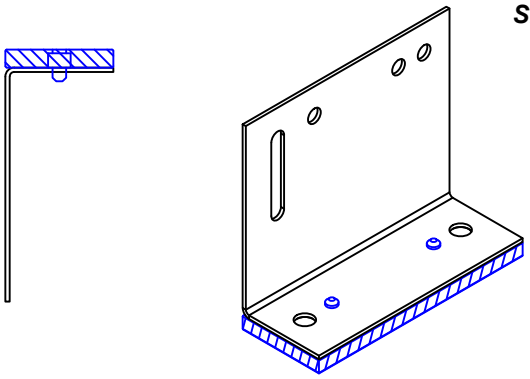

TRUE CLIP WITH ISOLATOR (TC-X) X = CLIP SIZE

FLAT WASHER (FW-1)

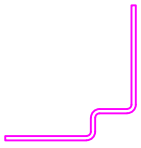

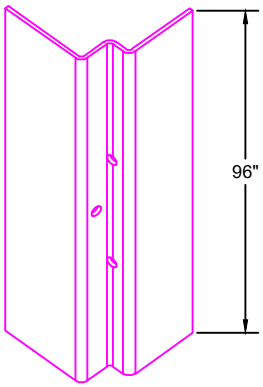

TRUE GIRT (TG-8)

TRUE BLUE PRODUCTS

Main Office
3530 E Atlanta Ave.
Phoenix, AZ 85040

West Coast Distribution
4750 Caterpillar Rd. Suite E
Redding, CA 96003

PH: 602-581-5299
www.trueblueproducts.net

DWG: PARTS DIAGRAM			DWG NO: P
SCALE: N.T.S.	REV: 1		
DRAWN BY: RD	REV DATE: 10.8.20		

FASTERNERS SHOWN NOT BY TBP

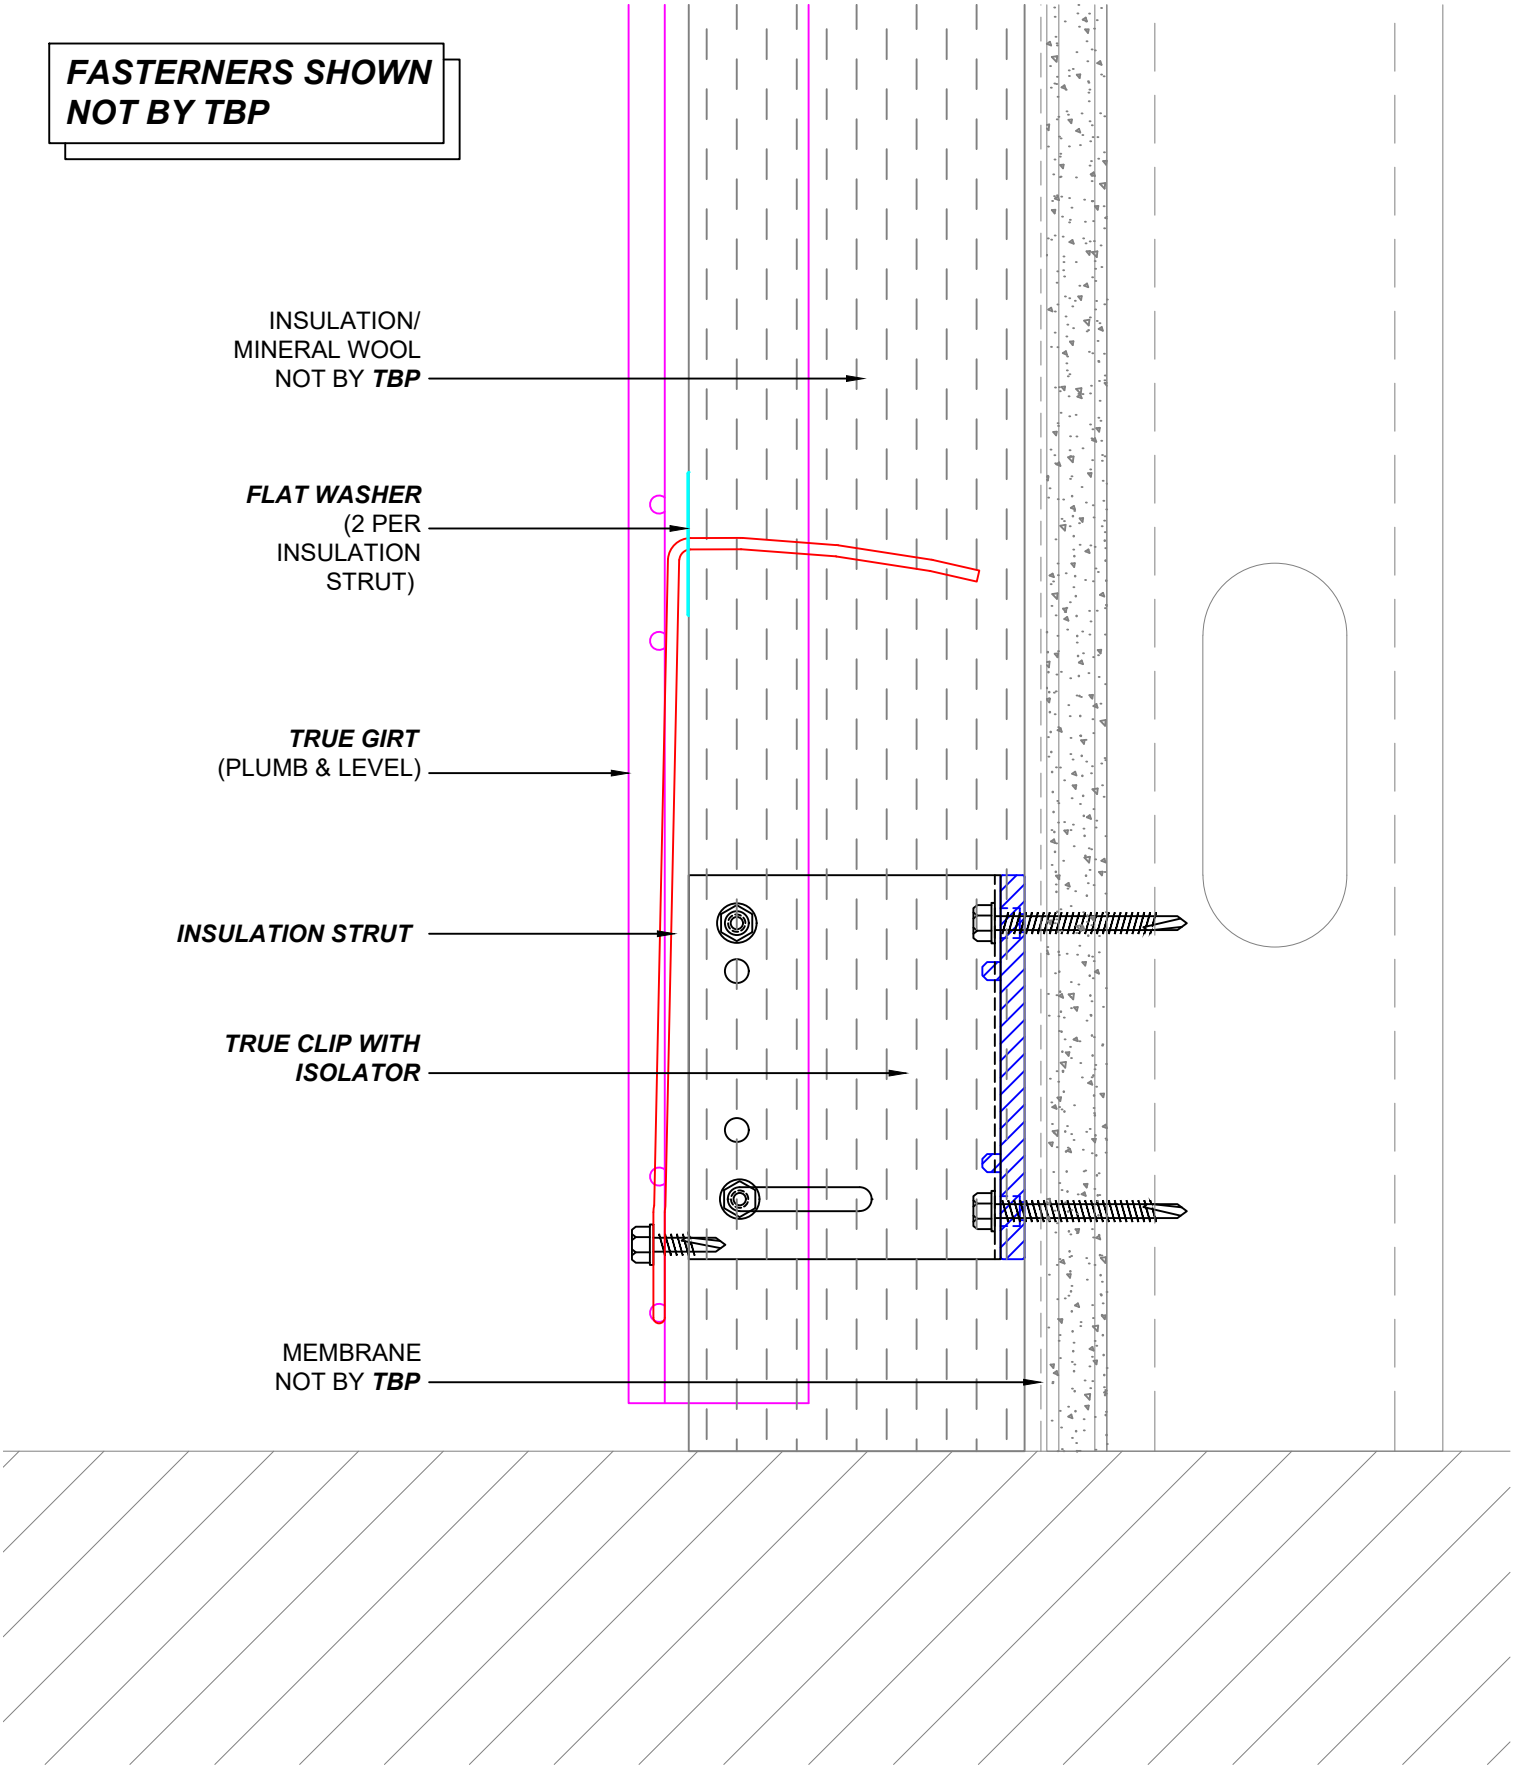

TBP
TRUE BLUE PRODUCTS

Main Office
3530 E Atlanta Ave.
Phoenix, AZ 85040

West Coast Distribution
4750 Caterpillar Rd. Suite E
Redding, CA 96003

PH: 602-581-5299
www.trueblueproducts.net

DWG:	BASE	DWG NO: 1
SCALE: N.T.S.	REV: 1	
DRAWN BY: RD	REV DATE: 10.8.20	

FASTERNERS SHOWN NOT BY TBP

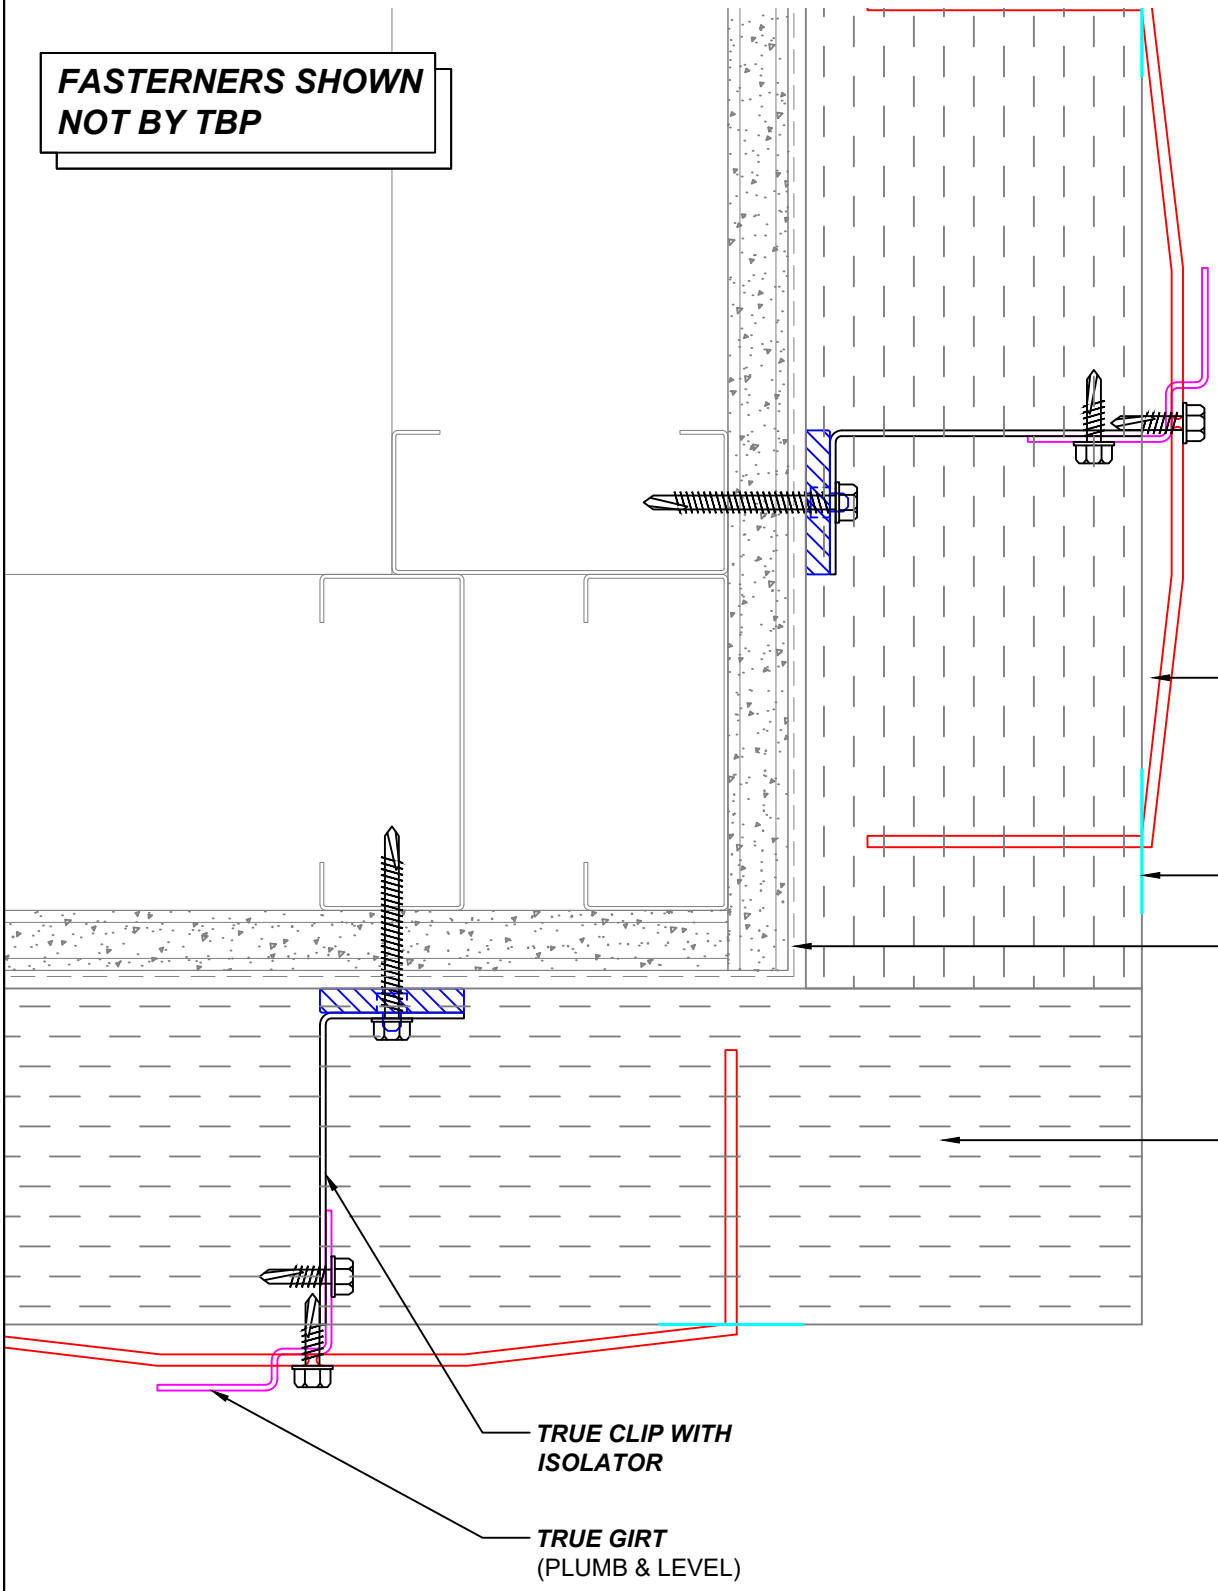

TRUE BLUE PRODUCTS

Main Office
3530 E Atlanta Ave.
Phoenix, AZ 85040
West Coast Distribution
4750 Caterpillar Rd. Suite E
Redding, CA 96003
PH: 602-581-5299
www.trueblueproducts.net

DWG: OUTSIDE CORNER

DWG NO: 2

SCALE:	N.T.S.	REV:	1
DRAWN BY:	RD	REV DATE:	10.8.20

FASTERNERS SHOWN NOT BY TBP

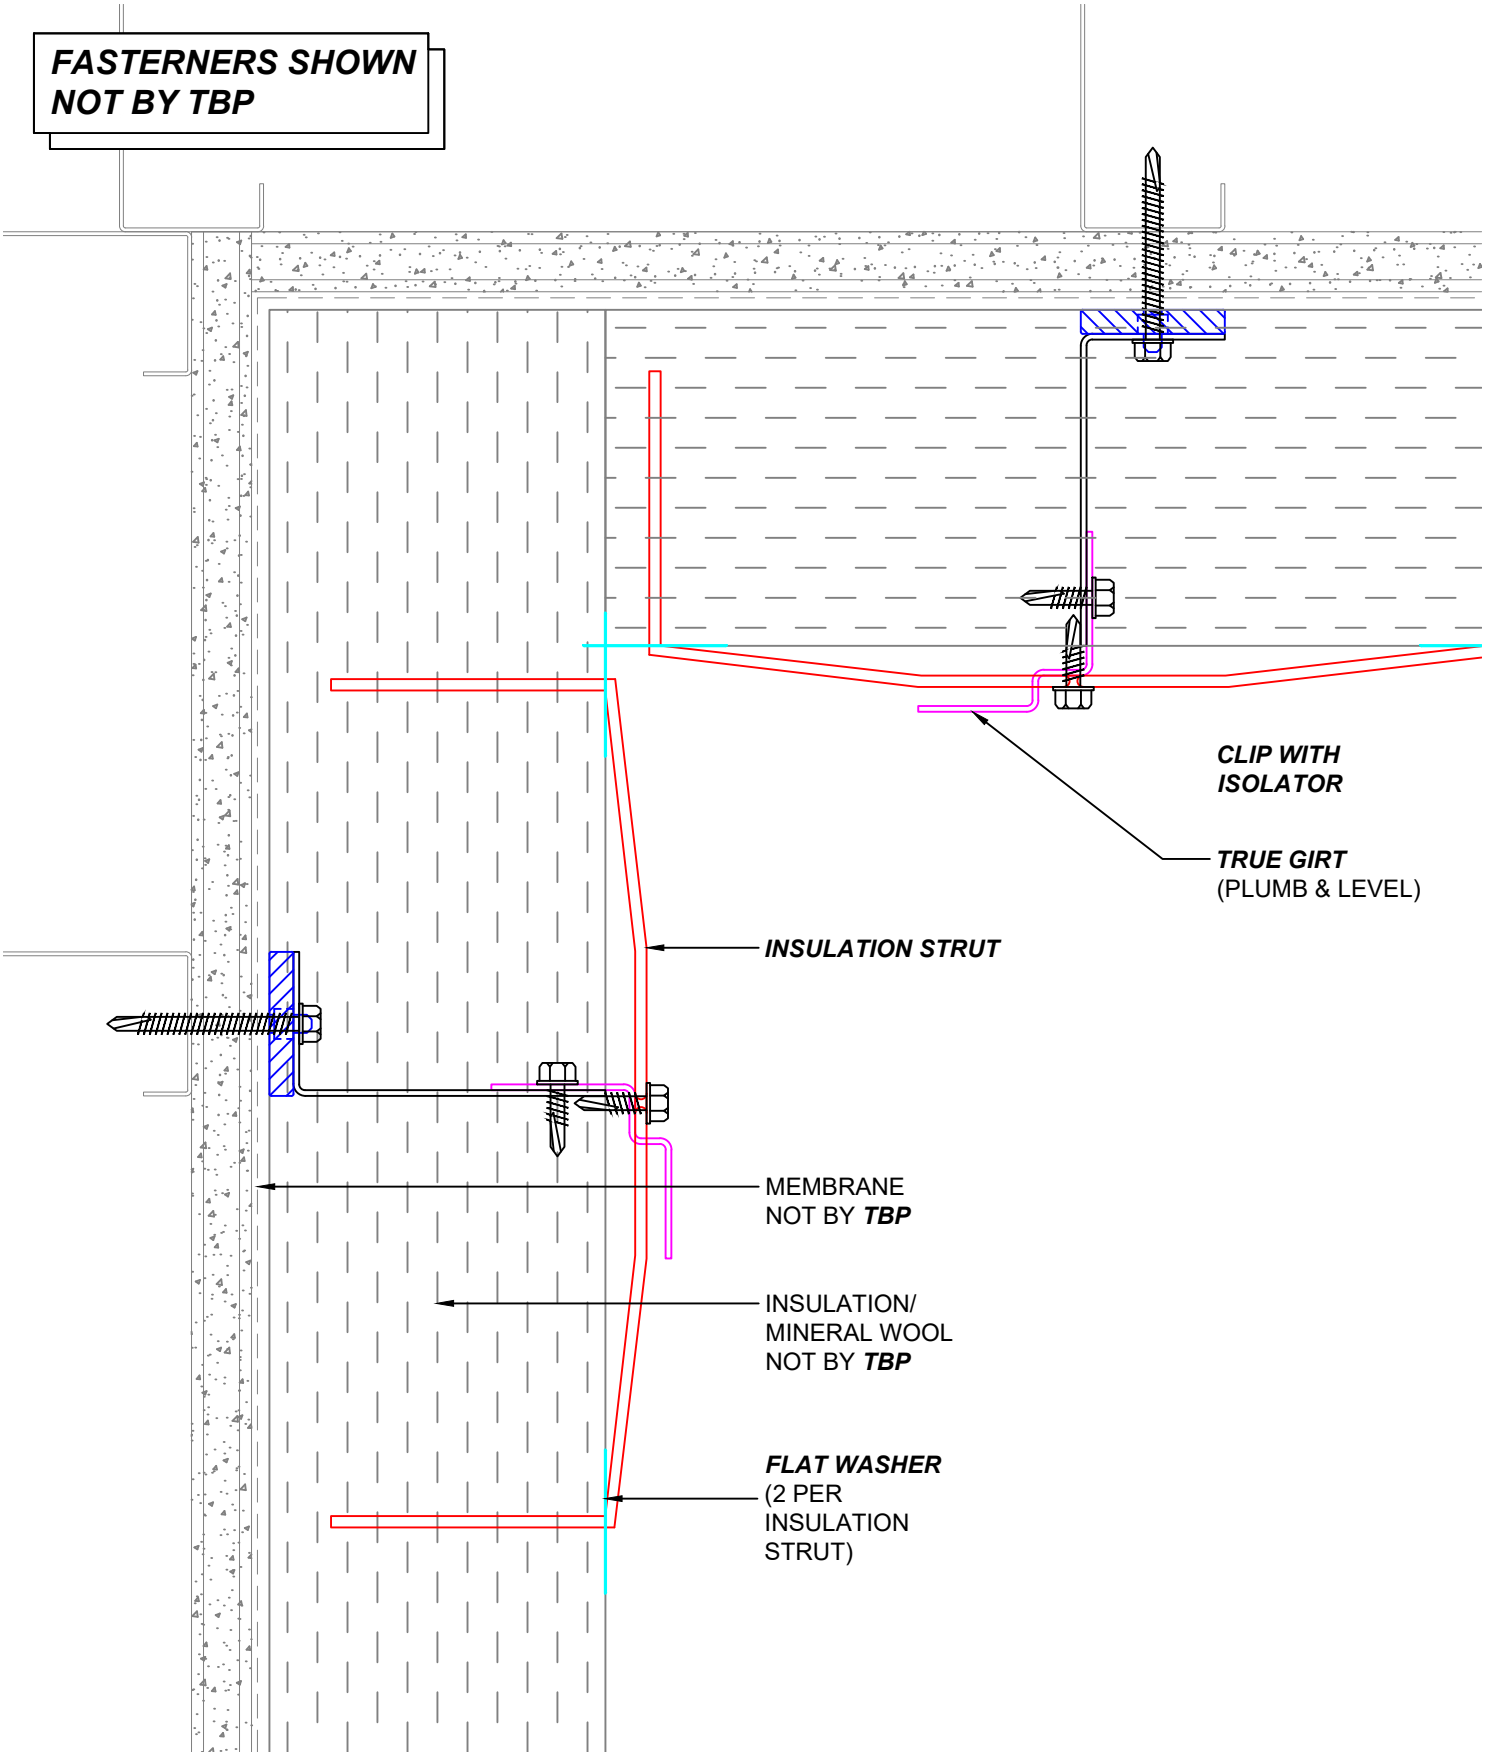

TBP
TRUE BLUE PRODUCTS

Main Office
3530 E Atlanta Ave.
Phoenix, AZ 85040
West Coast Distribution
4750 Caterpillar Rd. Suite E
Redding, CA 96003
PH: 602-581-5299
www.trueblueproducts.net

DWG: INSIDE CORNER

DWG NO: 3

SCALE:	N.T.S.	REV:	1
DRAWN BY:	RD	REV DATE:	10.8.20

FASTERNERS SHOWN NOT BY TBP

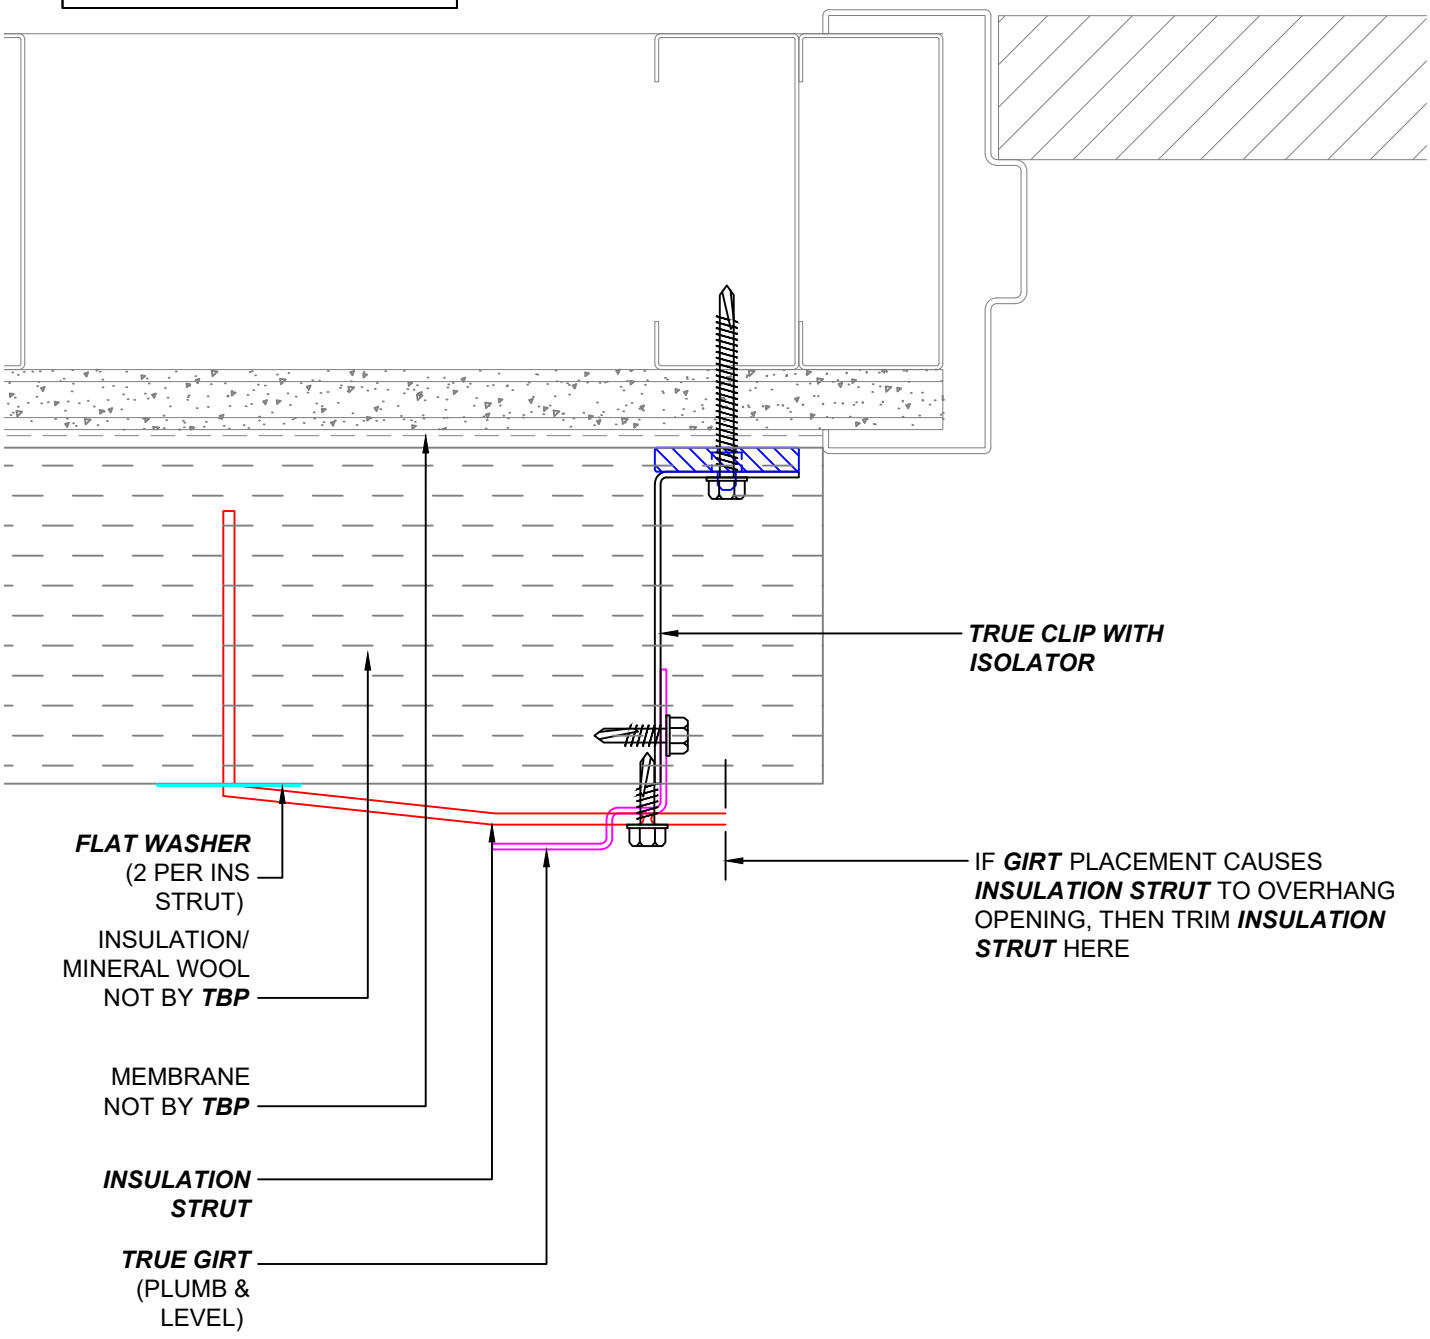

TBP
TRUE BLUE PRODUCTS

Main Office
3530 E Atlanta Ave.
Phoenix, AZ 85040
West Coast Distribution
4750 Caterpillar Rd. Suite E
Redding, CA 96003
PH: 602-581-5299
www.trueblueproducts.net

DWG:	DOOR JAMB	DWG NO: 4
SCALE: N.T.S.	REV: 1	
DRAWN BY: RD	REV DATE: 10.8.20	

FASTERNERS SHOWN NOT BY TBP

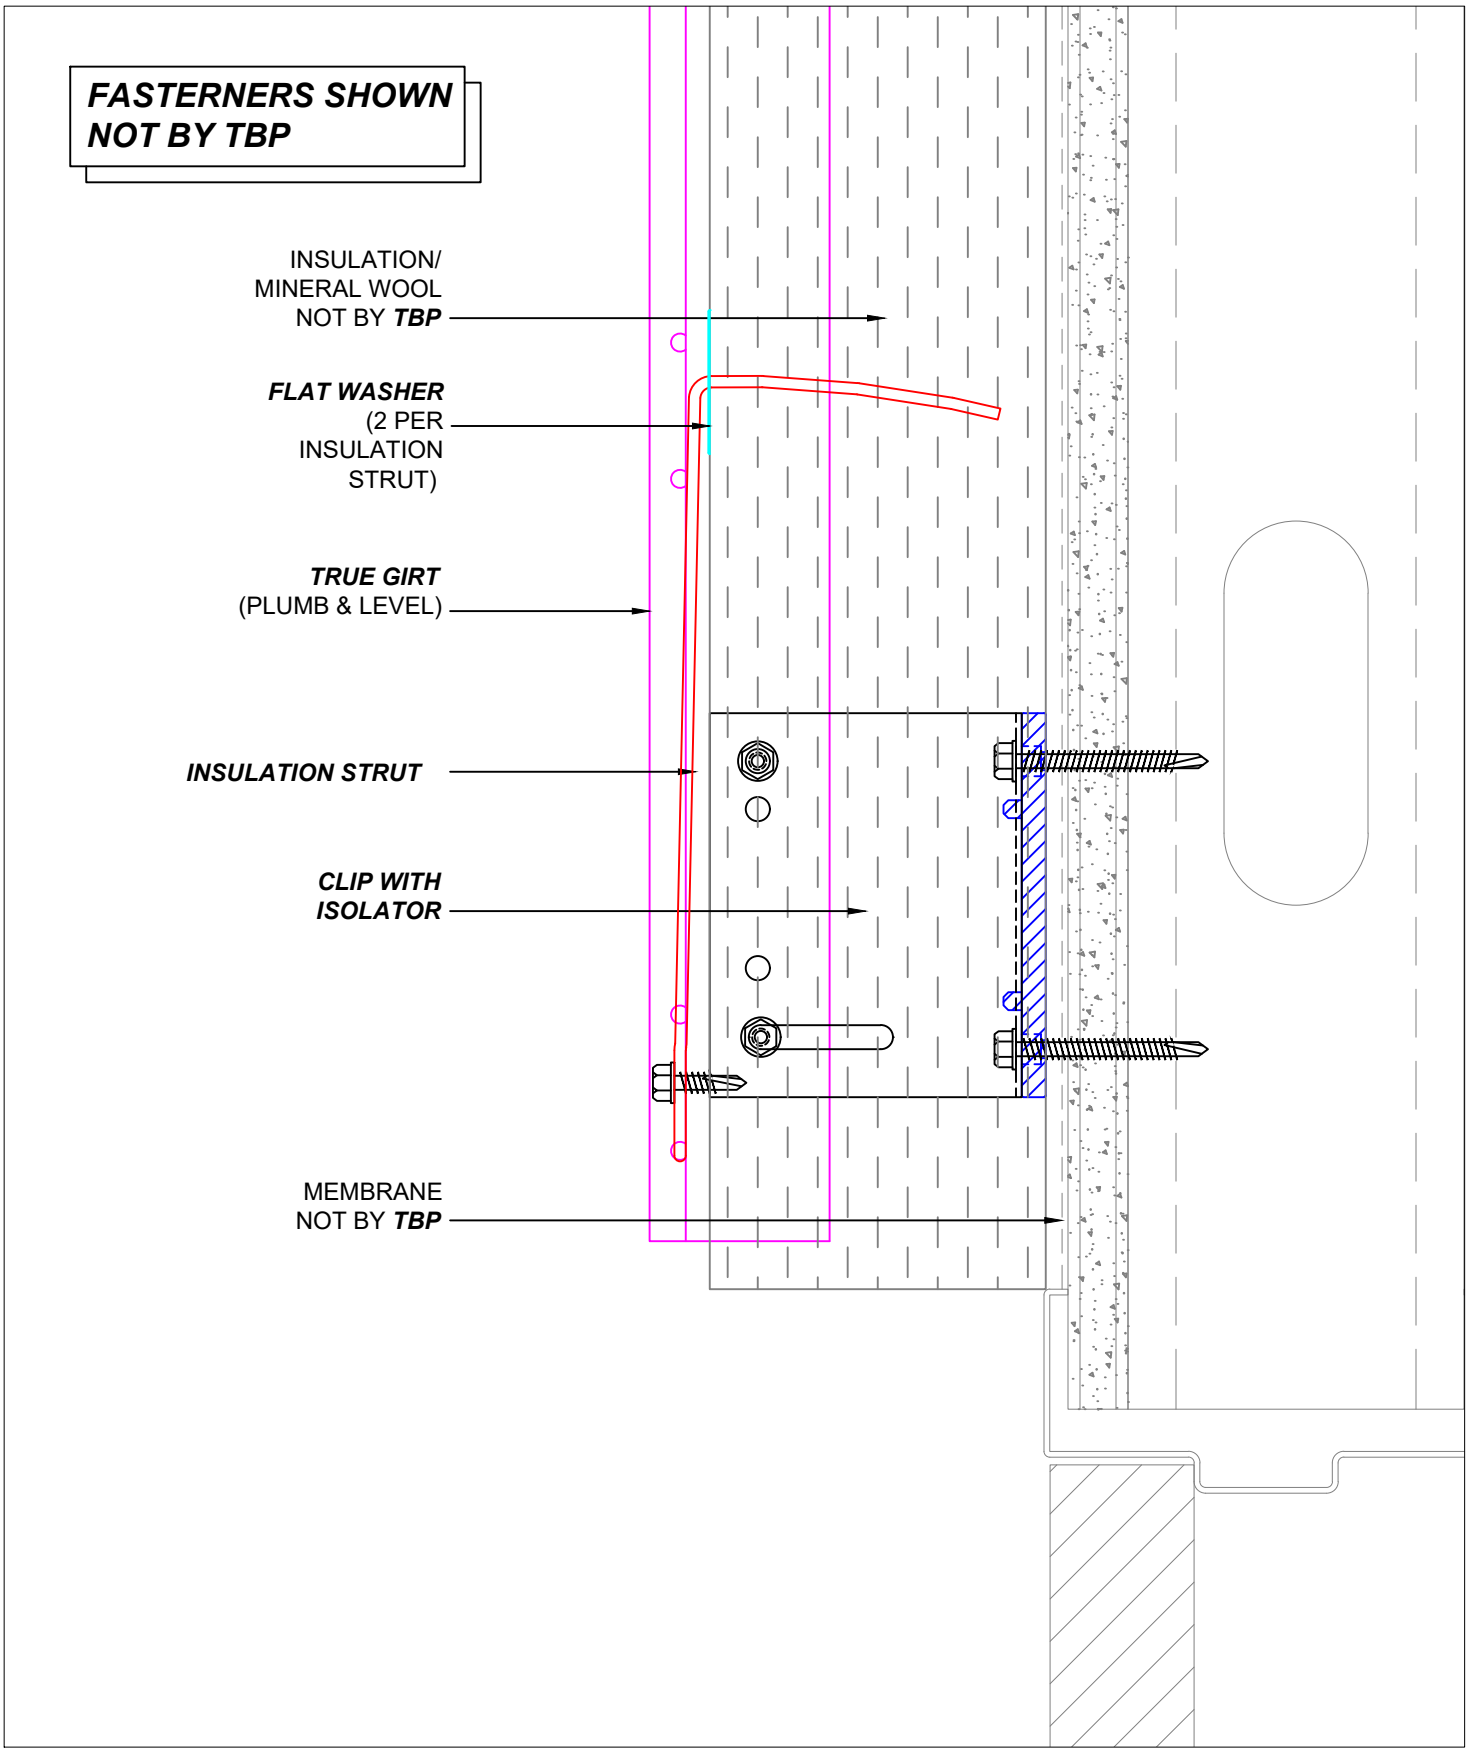

TBP
TRUE BLUE PRODUCTS

Main Office
3530 E Atlanta Ave.
Phoenix, AZ 85040
West Coast Distribution
4750 Caterpillar Rd. Suite E
Redding, CA 96003
PH: 602-581-5299
www.trueblueproducts.net

DWG: DOOR HEADER

DWG NO: 5

SCALE: N.T.S.	REV: 1	
DRAWN BY: RD	REV DATE: 10.8.20	

FASTERNERS SHOWN NOT BY TBP

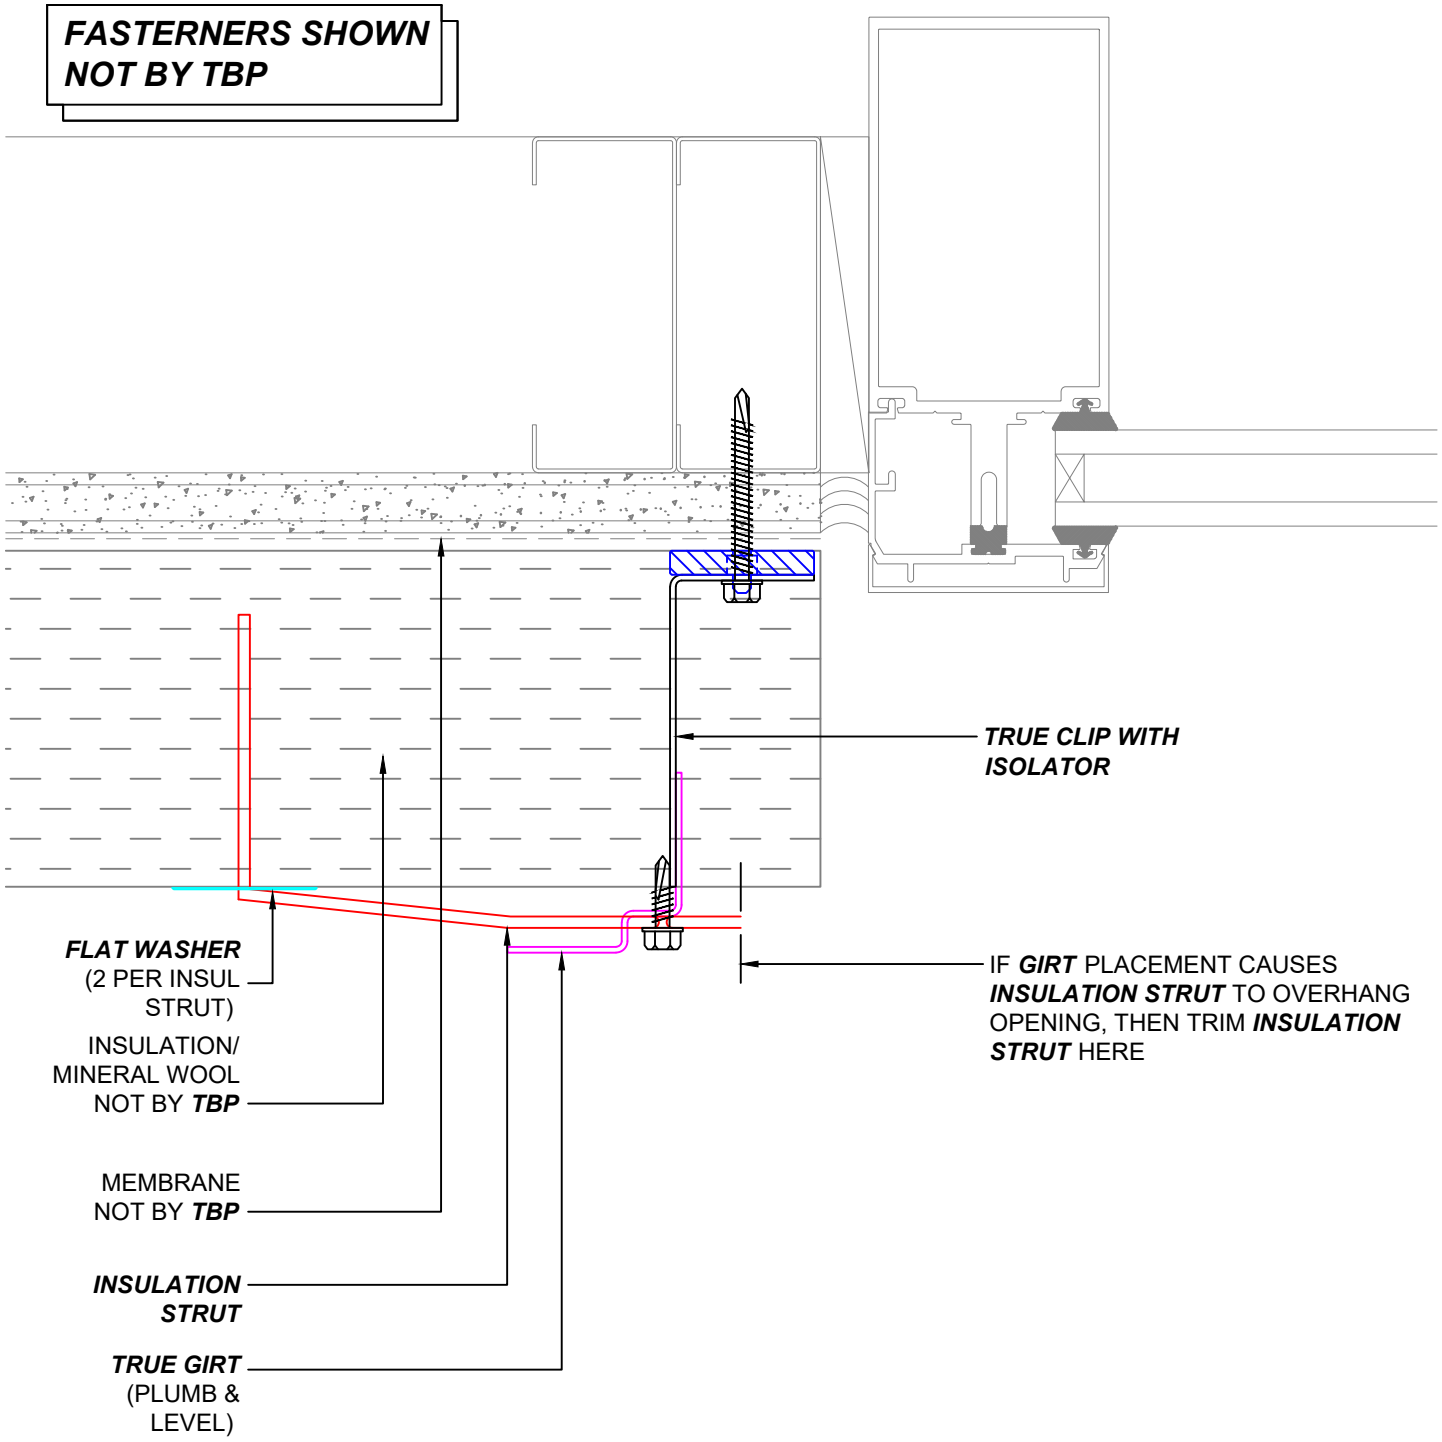

TBP
TRUE BLUE PRODUCTS

Main Office
3530 E Atlanta Ave.
Phoenix, AZ 85040
West Coast Distribution
4750 Caterpillar Rd. Suite E
Redding, CA 96003
PH: 602-581-5299
www.trueblueproducts.net

DWG: WINDOW JAMB			DWG NO: 6
SCALE: N.T.S.	REV: 1		
DRAWN BY: RD	REV DATE: 10.8.20		

FASTERNERS SHOWN NOT BY TBP

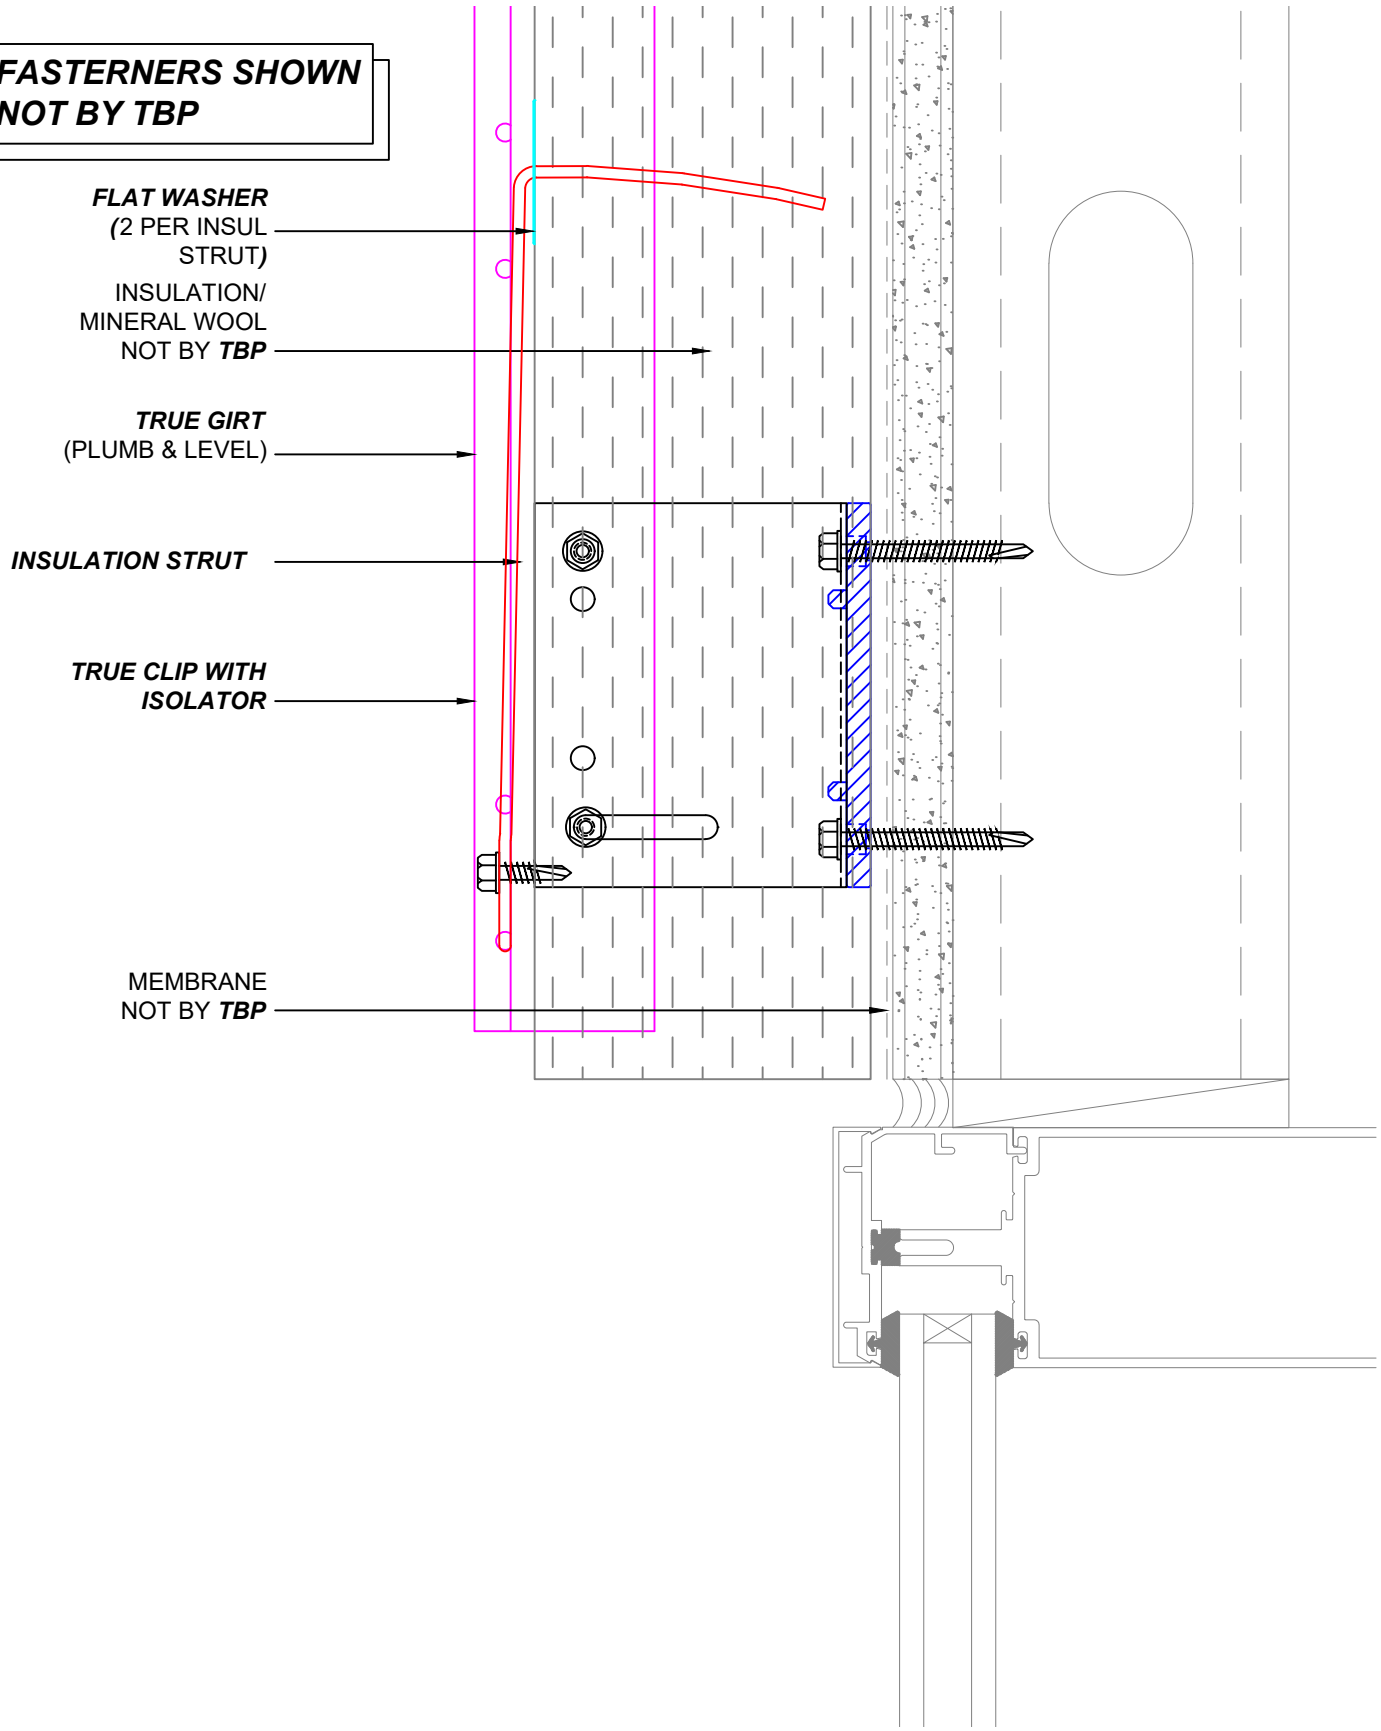

TBP
TRUE BLUE PRODUCTS

Main Office
3530 E Atlanta Ave.
Phoenix, AZ 85040
West Coast Distribution
4750 Caterpillar Rd. Suite E
Redding, CA 96003
PH: 602-581-5299
www.trueblueproducts.net

DWG: WINDOW HEADER

DWG NO: 7

SCALE: N.T.S.	REV: 1	
DRAWN BY: RD	REV DATE: 10.8.20	

FASTERNERS SHOWN NOT BY TBP

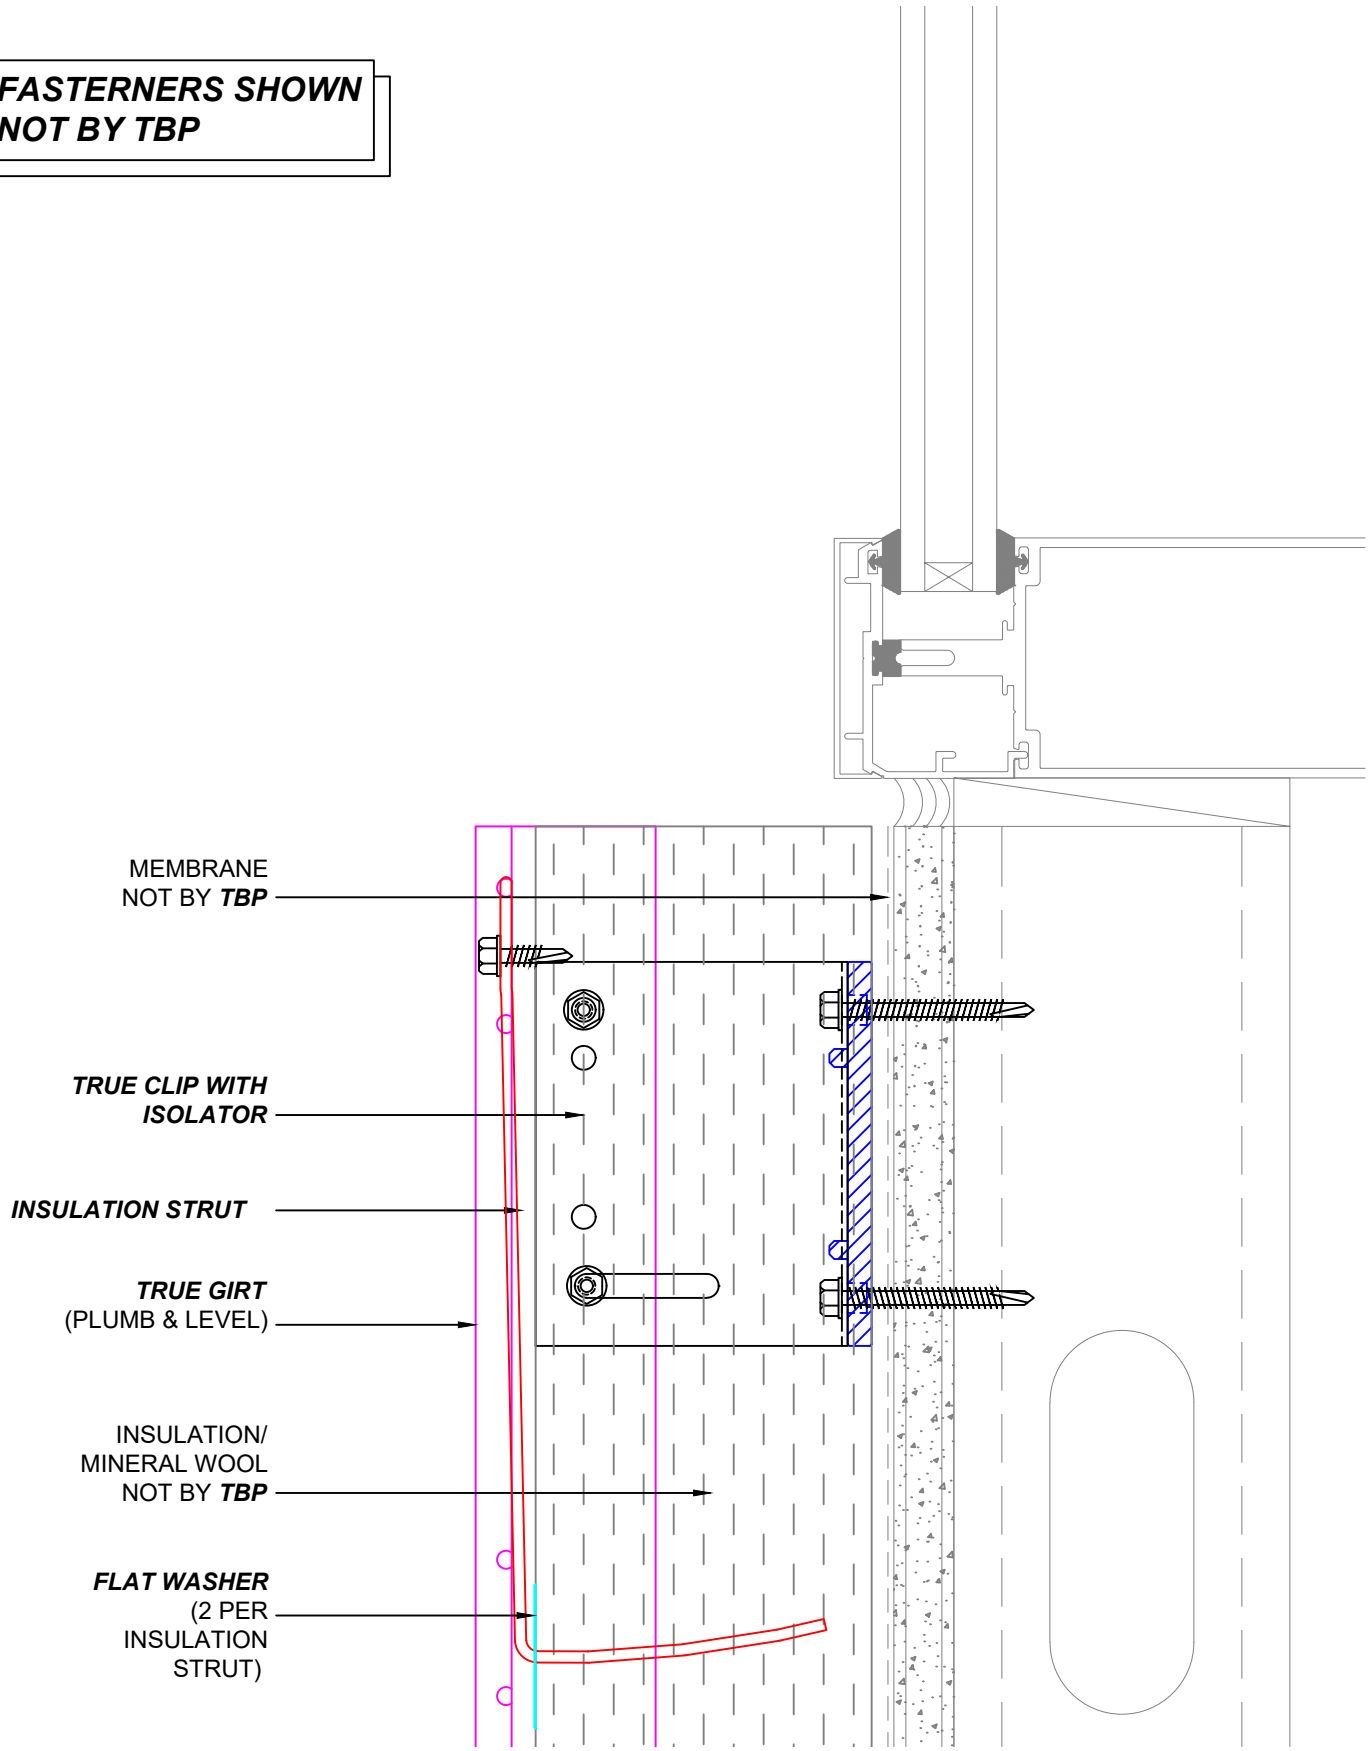

TBP
TRUE BLUE PRODUCTS

Main Office
3530 E Atlanta Ave.
Phoenix, AZ 85040
West Coast Distribution
4750 Caterpillar Rd. Suite E
Redding, CA 96003
PH: 602-581-5299
www.trueblueproducts.net

DWG: WINDOW SILL

DWG NO: 8

SCALE: N.T.S.	REV: 1	
DRAWN BY: RD	REV DATE: 10.8.20	